Canal, Lateral, Gate: 1-06.1-38.00

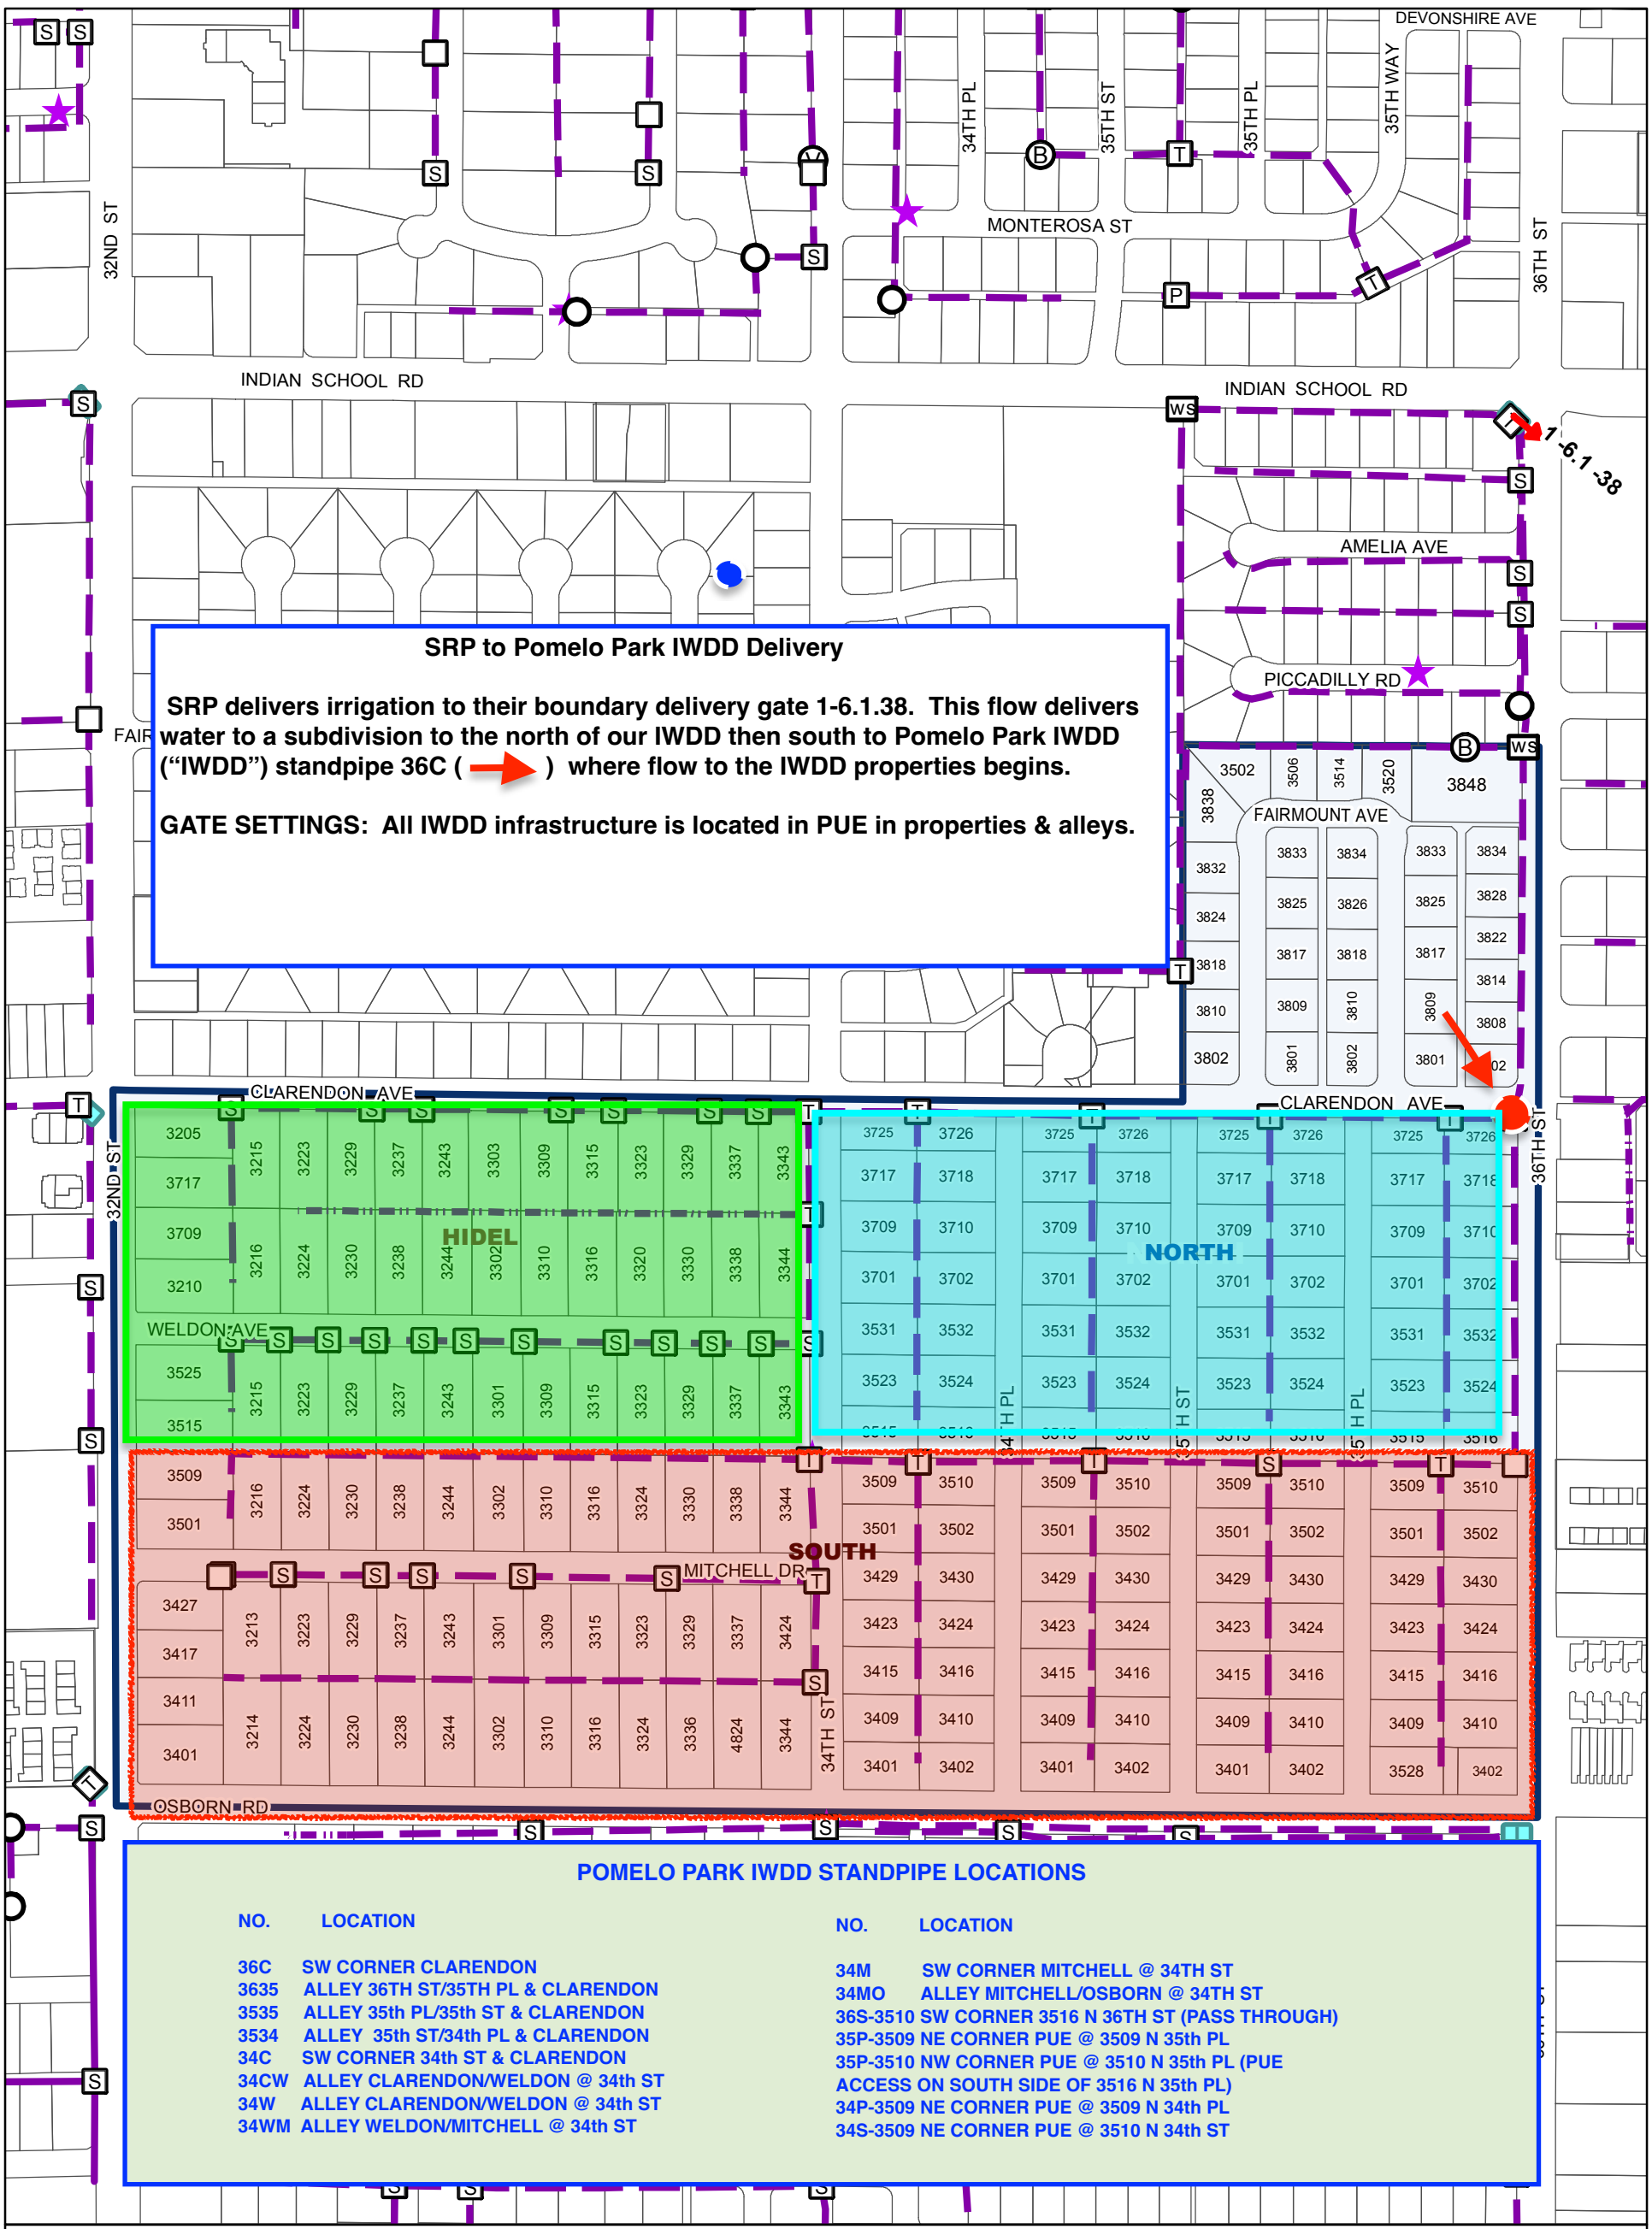

Gate Boundary
Parcel
Boundary Delivery Gate
Unknown
Dirt
Pipe
Slipform
Air Release Valve
Breather Pipe
Clean Out
Pressure Valve
Slide Standbox
Standbox
Trash Rack
Wheel Standbox
Whl-Slide SBox
Signup Board
Turnout Structure

N

0 130 260
Feet

Data Source: Parcels - Maricopa County 2015

© 2015 SRP makes no representation as to the accuracy of this mapping product nor as to its fitness for a particular purpose. Map produced 8/22/2016. Page Number: 85 Page Name: 1-061-3800